Permit #F00156596
FilmL.A., Inc.
6255 W Sunset Blvd, 12th Floor
Hollywood, CA 90028
t: (213)977-8600 - f: (213)977-8601
www.filmla.com

Summary Information

Permit No: F00156596 **Type of Permit:** FILMING **Release Date:** 09/23/2019

Production Company	PLANE MEET PAPER PRODUCTIONS LLC
Insured Company Name	PLANE MEET PAPER PRODUCTIONS LLC
Contact Phone No. 1	310-727-2940
Contact Phone No. 2	
Fax	1600 ROSECRANS AVENUE, BUILDING 1A - 3RD FLOOR
Address	MANHATTAN BEACH, California 90266
Production Title	I4 EPISODE #402
Type of Production	TV Sitcom

Producer	Nate Young
Director	Thembi Banks
1st AD	Darrell Woodard
Production Manager	Courney Franklin
FilmL.A. Coordinator	Sarah Neubauer
Location Manager	Diane Friedman
Primary Phone	Mobile - 323-353-8662
Secondary Phone	
Location Assistant	TBD TBD
Primary Phone	Mobile - 555-555-5555
Secondary Phone	

Fees

Posting 600	$138.00
Posting 1200	$276.00
Notification Charge	$206.00
FILMLA NON-REFUNDABLE FILM APPLICATION FEE	$699.00
LA CITY LANE AND STREET CLOSURE FEE	$312.00
LA CITY FIRE DEPARTMENT SPOT CHECK SURCHARGE	$85.00
FILMLA MONITOR FEES	$260.00
FILMLA MONITOR FEES OVERTIME	$196.00
FILMLA MONITOR FEES - DOUBLE TIME	$195.00

Total Permit Fee $2,367.00

Number of Locations 1

NOT A PERMIT

FilmL.A., Inc.
6255 W Sunset Blvd, 12th Floor
Hollywood, CA 90028
t: (213)977-8600 - f: (213)977-8601
www.filmla.com

Summary Information

Location

Permit Number F00156596
Production Company PLANE MEET PAPER PRODUCTIONS L...
Insured Company PLANE MEET PAPER PRODUCTIONS L...
Production Title I4 EPISODE #402

Location Manager Diane Friedman
Primary Phone Mobile - 323-353-8662
Secondary Phone

Location Address 6935 Pacific Ave, Los Angeles, CA, 90293

Location Type Restaurant

Prep Dates 9/23/2019 - 9/23/2019 10:00 - 20:00 1 day

Film Dates 9/23/2019 - 9/24/2019 20:00 - 02:00 1 day

Strike Dates 9/24/2019 - 9/24/2019 07:00 - 17:00

Open or Closed to the Public Closed

Generic Conditions **THE CONSUMPTION OF ALCOHOLIC BEVERAGES AND THE USE OF DRUGS, INCLUDING MARIJUANA, ON LOCATION BY ANY CAST, CREW, OR INVITED GUESTS IS STRICTLY PROHIBITED.**
*LA CITY AND/OR LA COUNTY FIRE CHECKLIST ATTACHED TO FINAL PERMIT. THE PERMITTEE IS RESPONSIBLE FOR COMPLETING CHECKLIST PRIOR TO FILMING ACTIVITY AT THIS LOCATION. NON COMPLIANCE MAY RESULT IN ASSIGNMENT OF A FIRE OFFICER.
Community Survey Obtained
FilmLA Monitor required at a minimum of four hours.
Must Maintain 5' Clearance on Sidewalks/Walkways
Must maintain local/emergency access
No cast or crew parking on area streets

Please see attached documents 156596_FULL_PACIFIC_CULVER BL_VISTA DEL MAR FULL (1).pdf
MDR Lot 2 Parcel 49R.pdf
Diane Friedman plane PLANE MEETS PAPER PRODUCTIONS 9.04.19.pdf

Equipment on Location

Type	Quantity
5 or 10 ton trucks	4
Cast/Crew vehicles	80
Condors	1
Cube Trucks	4
Generator	1
Modular Units	1
Stakebed Trucks	2
Trailers	6
Vans	4

Personnel on Location

Type	Quantity
Cast	10
Crew	80
Off-Duty/Retired LAPD Officer(s)	2
Spot Check	1

Filming Activities Drive ups & away; Equipment on sidewalk, in curb lane & across street; Exterior Dialogue; Interior Dialogue; Intermittent pedestrian control; Intermittent traffic control - 2 minutes standard; Walk and talk; Valet scene; Condor with lights;

Jurisdiction **Political:** Los Angeles City - Council District 11 **Police:** Los Angeles Police **Fire:** Los Angeles City Department

Thomas Guide **Page:** 702 **Grid:** A3

Approvals

FILML.A. CLOSURES	Adrian Fayad
LOS ANGELES CITY DEPARTMENT OF PUBLIC WORKS	Ana Lima
LOS ANGELES CITY POLICE DEPARTMENT	Gabriel Aleman

NOT A PERMIT

FilmL.A., Inc.
6255 W Sunset Blvd, 12th Floor
Hollywood, CA 90028
t: (213)977-8600 - f: (213)977-8601
www.filmla.com

Summary Information

Location

Permit Number F00156596
Production Company PLANE MEET PAPER PRODUCTIONS L...
Insured Company PLANE MEET PAPER PRODUCTIONS L...
Production Title I4 EPISODE #402

Location Manager Diane Friedman
Primary Phone Mobile - 323-353-8662
Secondary Phone

FILMLA. MONITORS — Adam Meyer Approver
LOS ANGELES COUNTY DEPARTMENT OF BEACHES & HARBORS — Marisol Camey

Coordinator Note Not permitted to use launching lanes, docks or block boat washdown units. Must not impede construction staging in area. Must not impede public use of launching lanes. Must not impede County staff from parking in lot. Must park within marked parking stalls and display all parking receipts to avoid citations. Must not impede ingress and egress of parking lot entrance, exits or traffic ways.

Parking

Base Camp
Location Type : Other Location
13477 Fiji Way, Marina del Rey, CA, 90292

Crew Parking
Location Type : Other Location
13477 Fiji Way, Marina del Rey, CA, 90292

Parking Notes
Base/crew is MDR Lot # 2. 300 Spaces. 9/23, 0800 - 9/24, 0200.

Posting "No Parking" signs B/S PACIFIC AVE., CULVER BLVD. - VISTA DEL MAR

Approximate Footage 301 - 600 **Log Number** 255890

Date(s) 9/23/2019 to 9/23/2019 **Time(s)** 00:00 to 00:00

Posting "No Parking" signs S/S CULVER BLVD., VISTA DEL MAR - TROLLYWAY.
E/S TROLLYWAY., CULVER BLVD - SOUTH TO ALLEY
W/S VISTA DEL MAR., CULVER BLVD - PACIFIC AVE.

Approximate Footage 901 - 1200 **Log Number** 255891

Date(s) 9/23/2019 to 9/23/2019 **Time(s)** 18:00 to 06:00

Lane / Full Closure 9/23 AT 1800 - 9/24 AT 0200
FULL CLOSURE PACIFIC AVE., CULVER BLVD. - VISTA DEL MAR

Approximate Footage 0 - 300

Date(s) 9/23/2019 to 9/24/2019 **Time(s)** 19:00 to 02:00

NOT A PERMIT

Permit #F00156596

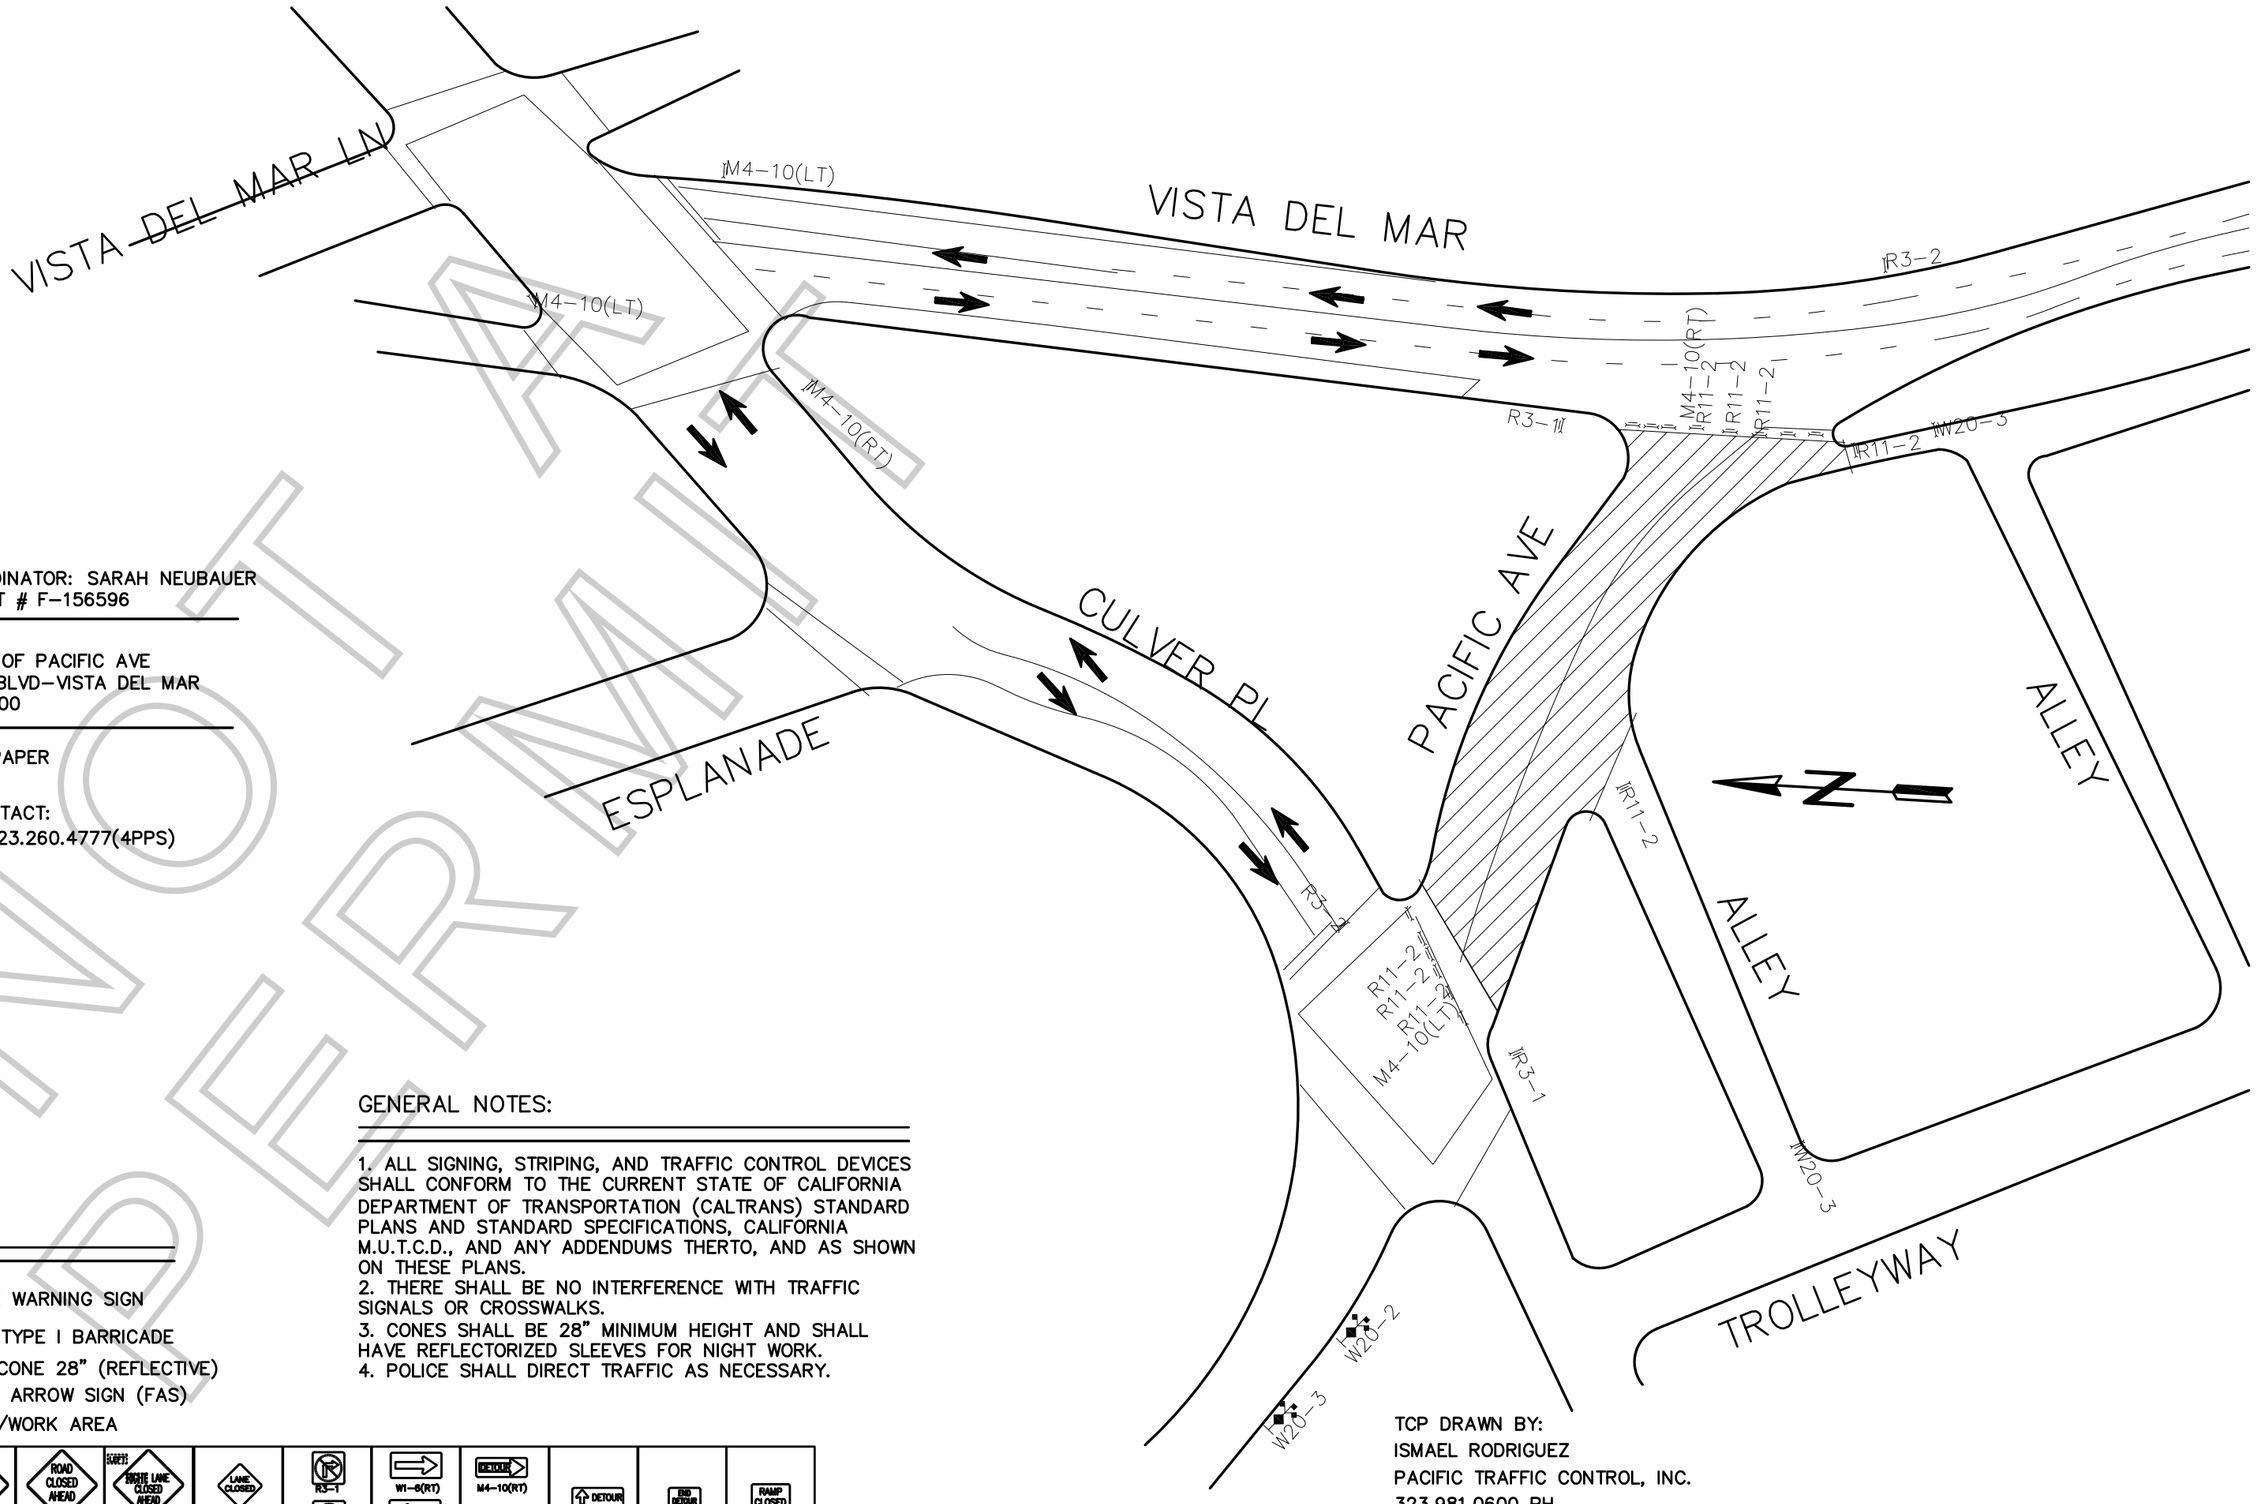

FILM LA COORDINATOR: SARAH NEUBAUER
FILM LA PERMIT # F-156596

CLOSURE INFO:

FULL CLOSURE OF PACIFIC AVE
FROM CULVER BLVD-VISTA DEL MAR
9/23, 1900-0200

PLANE MEETS PAPER
"14"

LOCATIONS CONTACT:
CHRIS AGNEW 323.260.4777(4PPS)

LEGEND:

- ADVANCE WARNING SIGN
- SIGN ON TYPE I BARRICADE
- TRAFFIC CONE 28" (REFLECTIVE)
- FLASHING ARROW SIGN (FAS)
- CLOSURE/WORK AREA

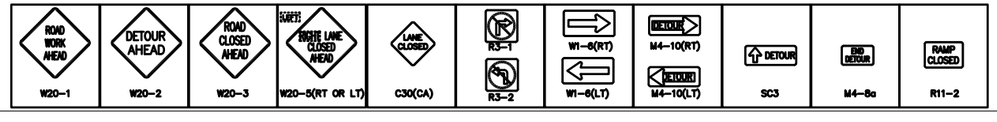

GENERAL NOTES:

1. ALL SIGNING, STRIPING, AND TRAFFIC CONTROL DEVICES SHALL CONFORM TO THE CURRENT STATE OF CALIFORNIA DEPARTMENT OF TRANSPORTATION (CALTRANS) STANDARD PLANS AND STANDARD SPECIFICATIONS, CALIFORNIA M.U.T.C.D., AND ANY ADDENDUMS THERTO, AND AS SHOWN ON THESE PLANS.
2. THERE SHALL BE NO INTERFERENCE WITH TRAFFIC SIGNALS OR CROSSWALKS.
3. CONES SHALL BE 28" MINIMUM HEIGHT AND SHALL HAVE REFLECTORIZED SLEEVES FOR NIGHT WORK.
4. POLICE SHALL DIRECT TRAFFIC AS NECESSARY.

TCP DRAWN BY:
ISMAEL RODRIGUEZ
PACIFIC TRAFFIC CONTROL, INC.
323.981.0600 PH.
LIC # 944488

NOT A PERMIT

PARKING LOT #2 (Parcel 49R)

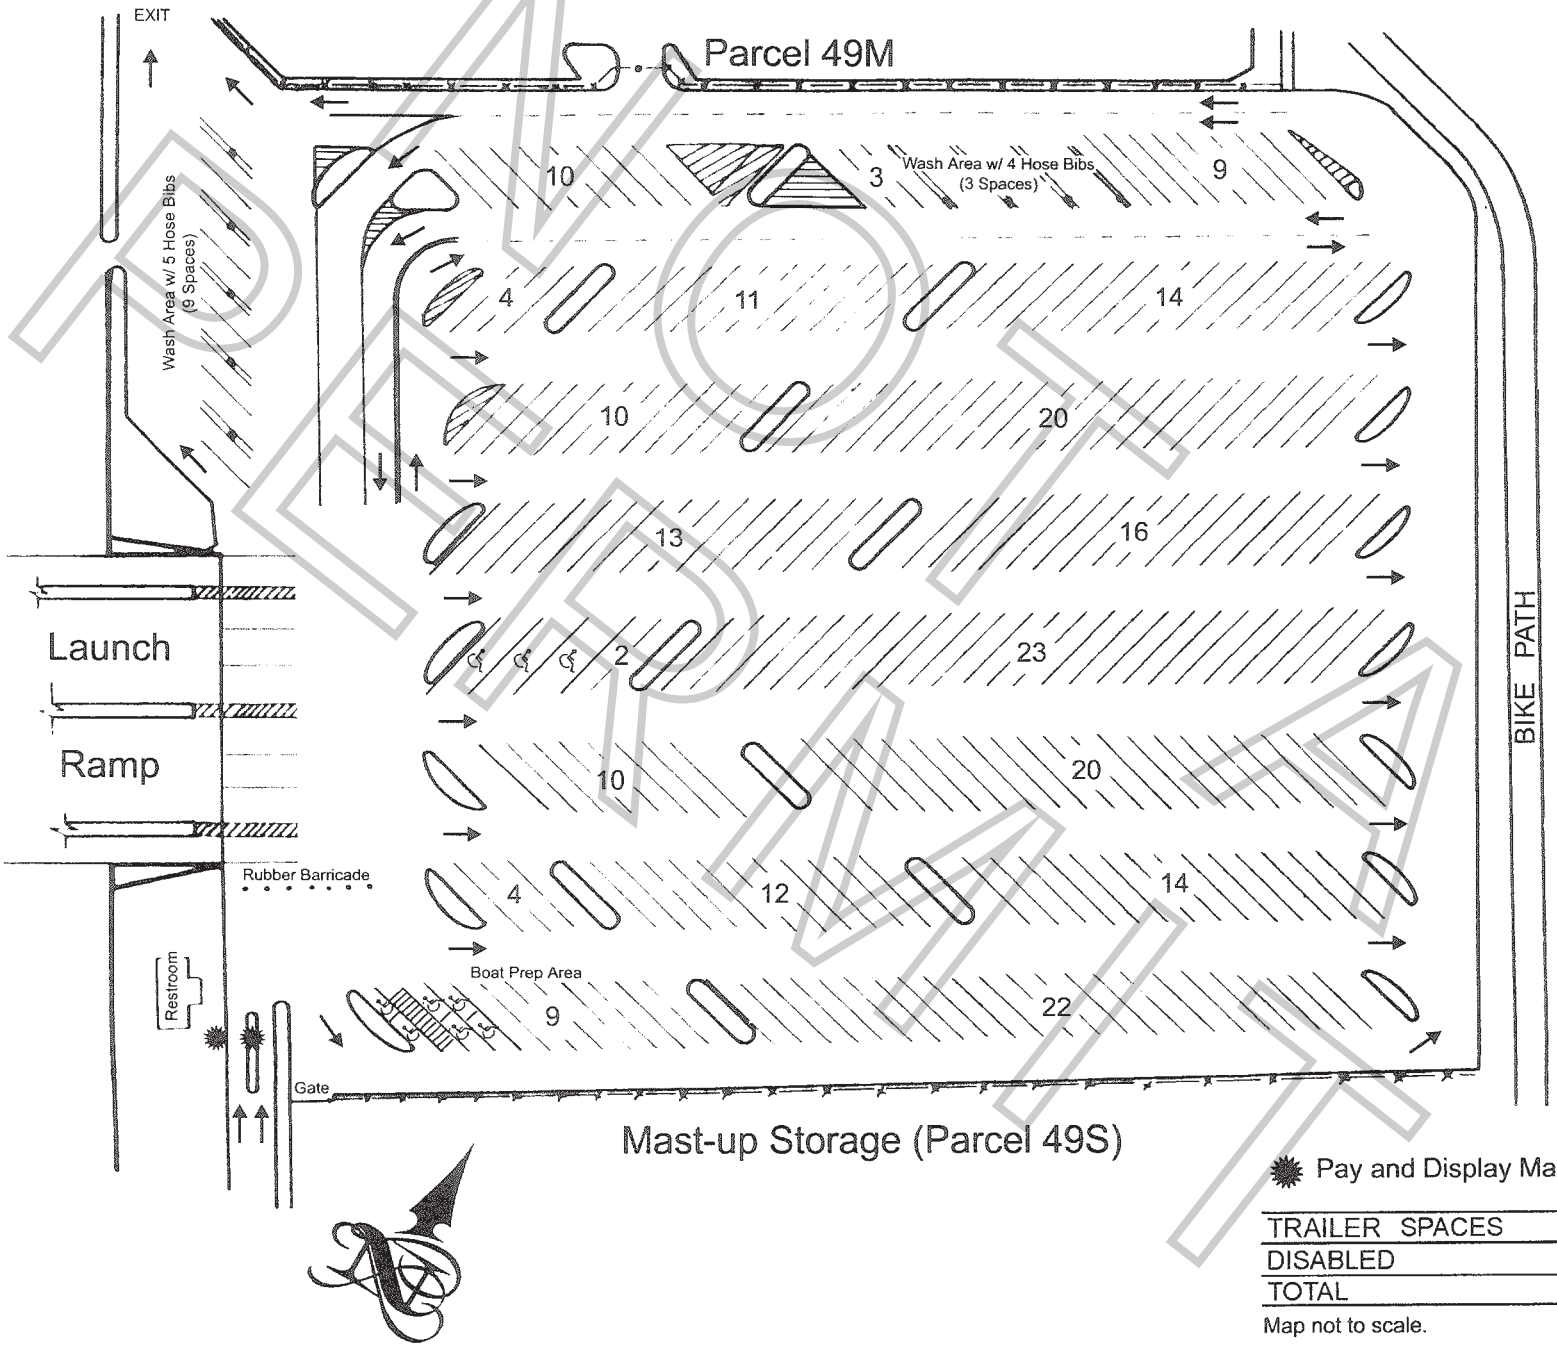

Pay and Display Machine

TRAILER SPACES	23
DISABLED	3
TOTAL	26

Map not to scale.

L.A. COUNTY DEPARTMENT OF BEACHES AND HARBORS Revised 5 / 2012 by CLS

Permit #F00156596

DRAFT

Appointment of Pacific Production Services
As Authorized Agent and Representative

I certify that I am a representative of PLANE MEET PAPER PRODUCTIONS LLC ("Principal") and am authorized to enter into binding contractual agreements on its behalf. I further certify that I am authorized by Principal to appoint other representatives and agents for Principal and to give such representatives and agents authority to enter into and bind Principal to agreements relating to the issuance of and compliance with location film (e.g. theatrical, television, commercial and other motion. picture filming) and still photographic permits, including the permits themselves and any riders to such permits. Acting on behalf of Principal in my capacity as its authorized representative, I appoint Pacific Production Services and it employees and agents ("PPS") as Principal's authorized representatives and agents to apply for location film (e.g. theatrical, television, commercial and other motion. picture filming) and still photographic permits on behalf of Principal through FilmLA, Inc. for any city, county or through any other jurisdictions where FilmLA, Inc. operates, to negotiate, discuss, accept, modify, agree to and bind Principal to the terms and conditions of such permits (including all restrictions and/or community guidelines applicable to any such permit); and to execute such permits on behalf of Principal. Principal understands, acknowledges and agrees that it (and/or its insurer) remains responsible and liable for all obligations imposed by or incidental to any permit or rider issued to Principal signed by any employee or agent of (including any coordinator, runner or messenger used by) PPS. Principal further agrees to comply with the terms and conditions of any such permits and hereby appoints PPS as an authorized representative to facilitate compliance with such terms and conditions following issuance of any such permits and to enter into agreements for Principal with respect thereto. Any person, agency, entity, or organization (including FilmLA, Inc. and any city, county or other jurisdictions where FilmLA, Inc. operates) may rely upon this appointment and need not obtain further authorization for any act described herein. An original or faxed copy of this appointment shall be sufficient, and may be treated as an original for your purposes. The appointment may be revoked by Principal at any time in writing delivered to FilmLA, Inc., but in any case shall expire one (1) year from the date of execution set forth below.

I declare under penalty of perjury under the laws of the State of California that I am authorized to appoint PPS as agent for Principal, and based upon that authority I hereby appoint PPS as Principal's agent as set forth herein.

Date: 09.04.19

Diane Friedman

Representative's Signature

DIANE FRIEDMAN 323 353 8662

Representative's Name (Please Print)

LOCATION MANAGER

Representative's Title (Please Print)

PLANE MEET PAPER PRODUCTIONS LLC

Name of Principal (i.e. company name) (Please Print)

1600 Rosecrans Ave., Bldg 1A, 3rd Floor
Manhattan Beach, CA 90266

Principal's Mailing Address (Please Print)

310-727-2200

Principal's Phone Number (Please Print)

Pacific Production Services
Eric Nichols, President
1481 E. 4th Street
Los Angeles, CA 90033
Ph. 323-260-4777 Fx. 323 415 6180